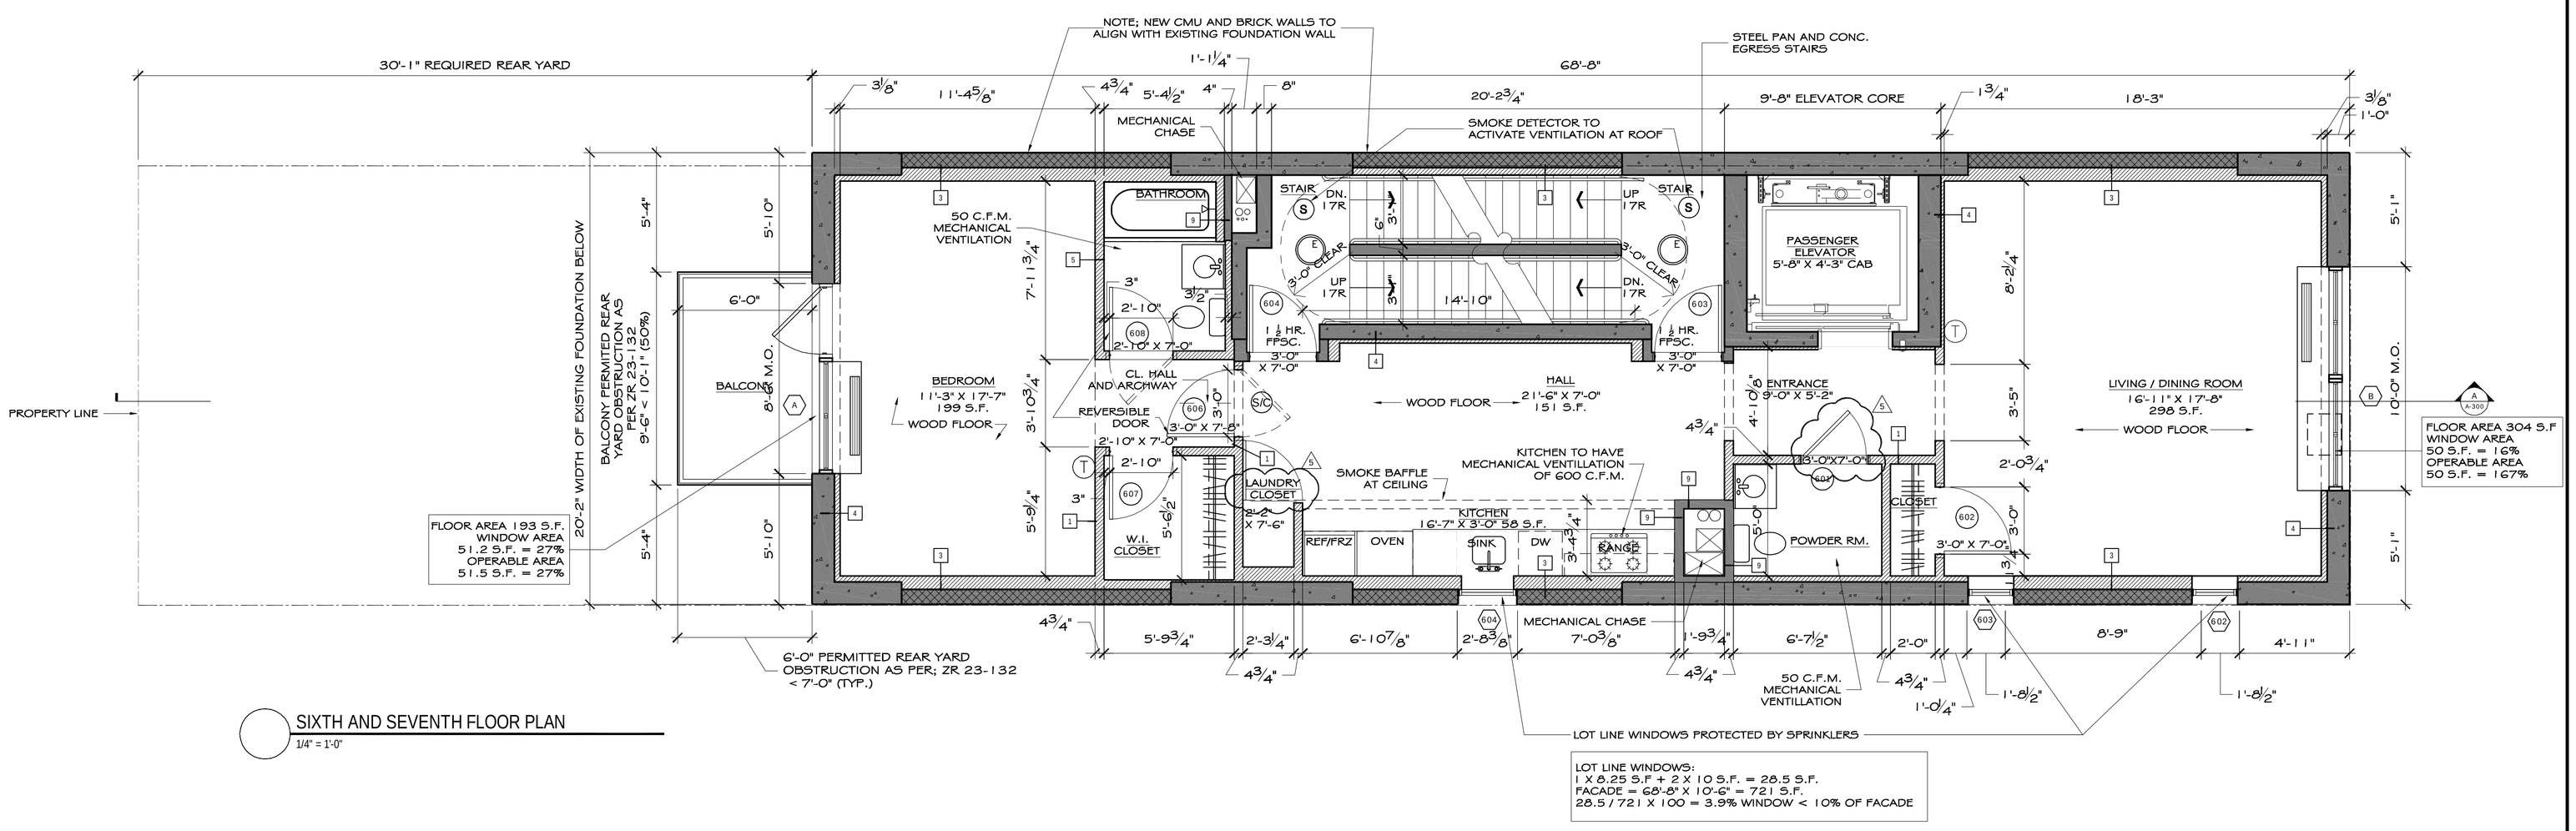

SIXTH AND SEVENTH FLOOR PLAN
1/4" = 1'-0"

© Copyright 2005 Brian E. Boyle, AIA
All Rights Reserved
Plans, Drawings, Specifications, Designs, Ideas shown herein, both in paper and electronic formats are the property of Brian E. Boyle, AIA. They shall not be used, copied and/or reproduced, altered or disclosed by any person, firm, corporation or other entity without the prior written permission of Brian E. Boyle, AIA.

Brian E. Boyle A.I.A.
75 Spring Street 6th Flr
New York, NY 10002
212.334.7402
Fax 212.334.6112

LEGEND

- DARK HATCHING INDICATES 2 HOUR RATED ASSEMBLY
- EXISTING WALL TO REMAIN
- EXISTING BRICK WALL TO REMAIN
- POURED IN PLACE CONC. WALL W/ REINFORCING BAR AS PER STRUCTURAL DRAWINGS
- C.M.U. WALL W/ STEEL REINFORCING AS PER STRUCTURAL DRAWINGS
- INTERIOR PARTITION STEEL STUD WALL @ 16" O.C. W/ 5/8" GYP. BD., BOTH SIDES TAPED SPACKLED AND FEATHERED SMOOTH WITH (2) TWO COATS PRIMER PAINT FINISH.
- EXIT LIGHT
- 18" DIA. SURFACE MOUNTED FLUORESCENT W/ EMERGENCY BATTERY PACK
- EMERGENCY BATTERY POWERED LIGHT
- SMOKE DETECTOR
- CARBON MONOXIDE DETECTOR
- SMOKE AND CARBON MONOXIDE DETECTOR COMBINED UNIT
- THERMOSTAT
- WALL TYPE TAG SEE A-001
- SECTION IDENTIFICATION
- DOOR TAG
- WINDOW TAG
- ELEVATION MARKER
- LOBBY ROOM NAME

NOTE:
ALL ELEVATOR AND STAIR HALL DOORS TO BE RATED "1 1/2 HOUR FPSC"

No.	Revision/Issue	Date
5	Revised & Reissued to DOB	06/04/09
1	Revised & Reissued to DOB for NB Permit	12/11/07
	Issued to DOB for NB permit	10/04/07

The Deuce
534 W. 42nd. Street
New York NY 10036

FLOOR PLANS
SIXTH AND
SEVENTH FLOOR

Scale	1/4" = 1'-0"
Date	5.18.2005
Drawn By	CCC

A-004