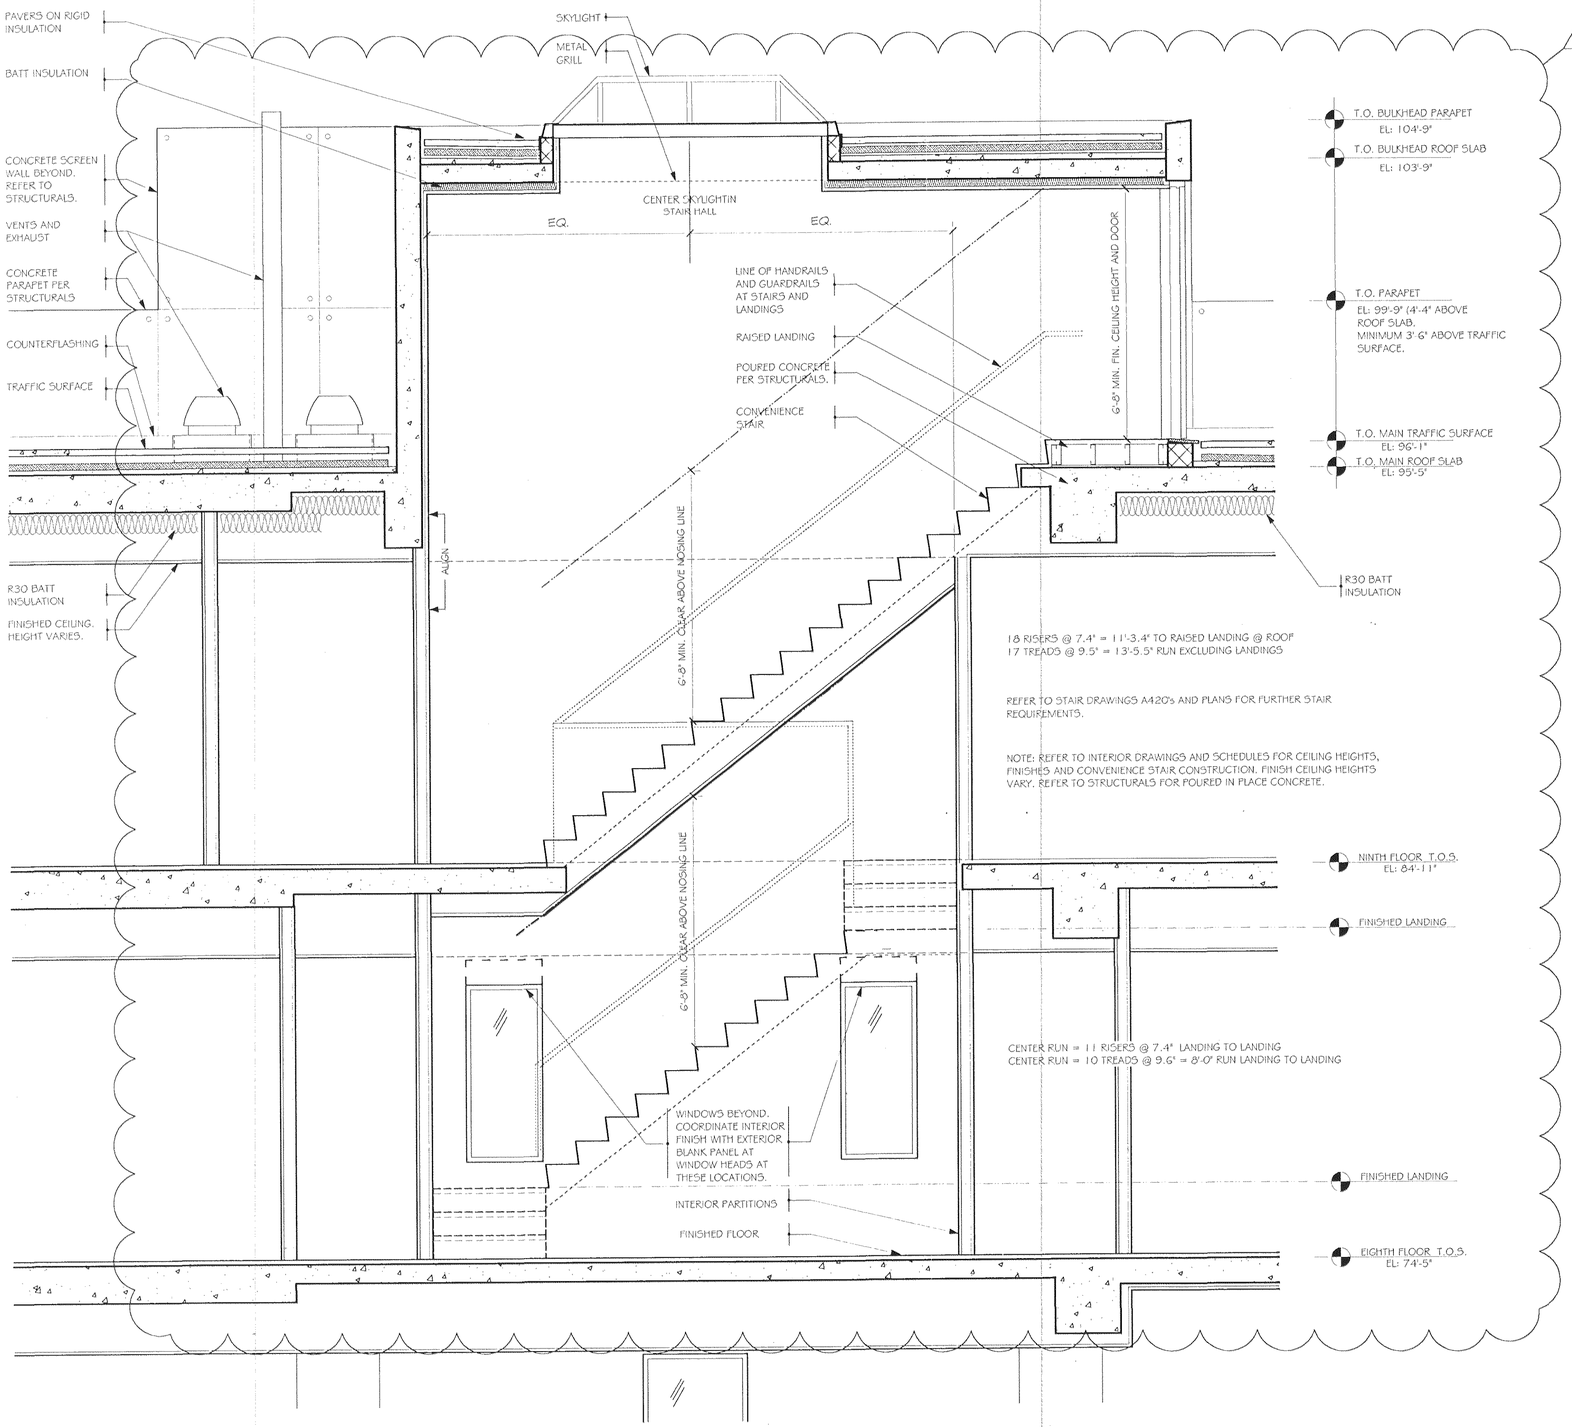

1 SECTION - EAST BULKHEAD - FACING WEST

SCALE: 1/2" = 1'-0"

© Copyright 2005 Brian B. Boyle, AIA
All Rights Reserved
Plans, Drawings, Specifications, Designs, Ideas shown herein, both in paper and electronic formats are the property of Brian B. Boyle, AIA. They shall not be used, copied and/or reproduced, altered or disclosed by any person, firm, corporation or other entity without the prior written permission of Brian B. Boyle, AIA.

Brian E. Boyle A.I.A.
75 Spring Street 6th Flr
New York, NY 10002
212.334.7402
Fax 212.334.6112

No.	Revision/Issue	Date
3	Construction Set Revisions as Noted	01.26.07
2	Construction Set Revisions as Noted	11.30.06
1	Construction Plans and Elevations	10.30.06

DEUCE CONDOMINIUM
534 WEST 42ND STREET
New York NY 10036

ENLARGED PLAN/SECTIONS
BULKHEAD

Scale	Sheet No.
AS SHOWN	A436
Date: 11.30.06	
Drawn By: R.R.	